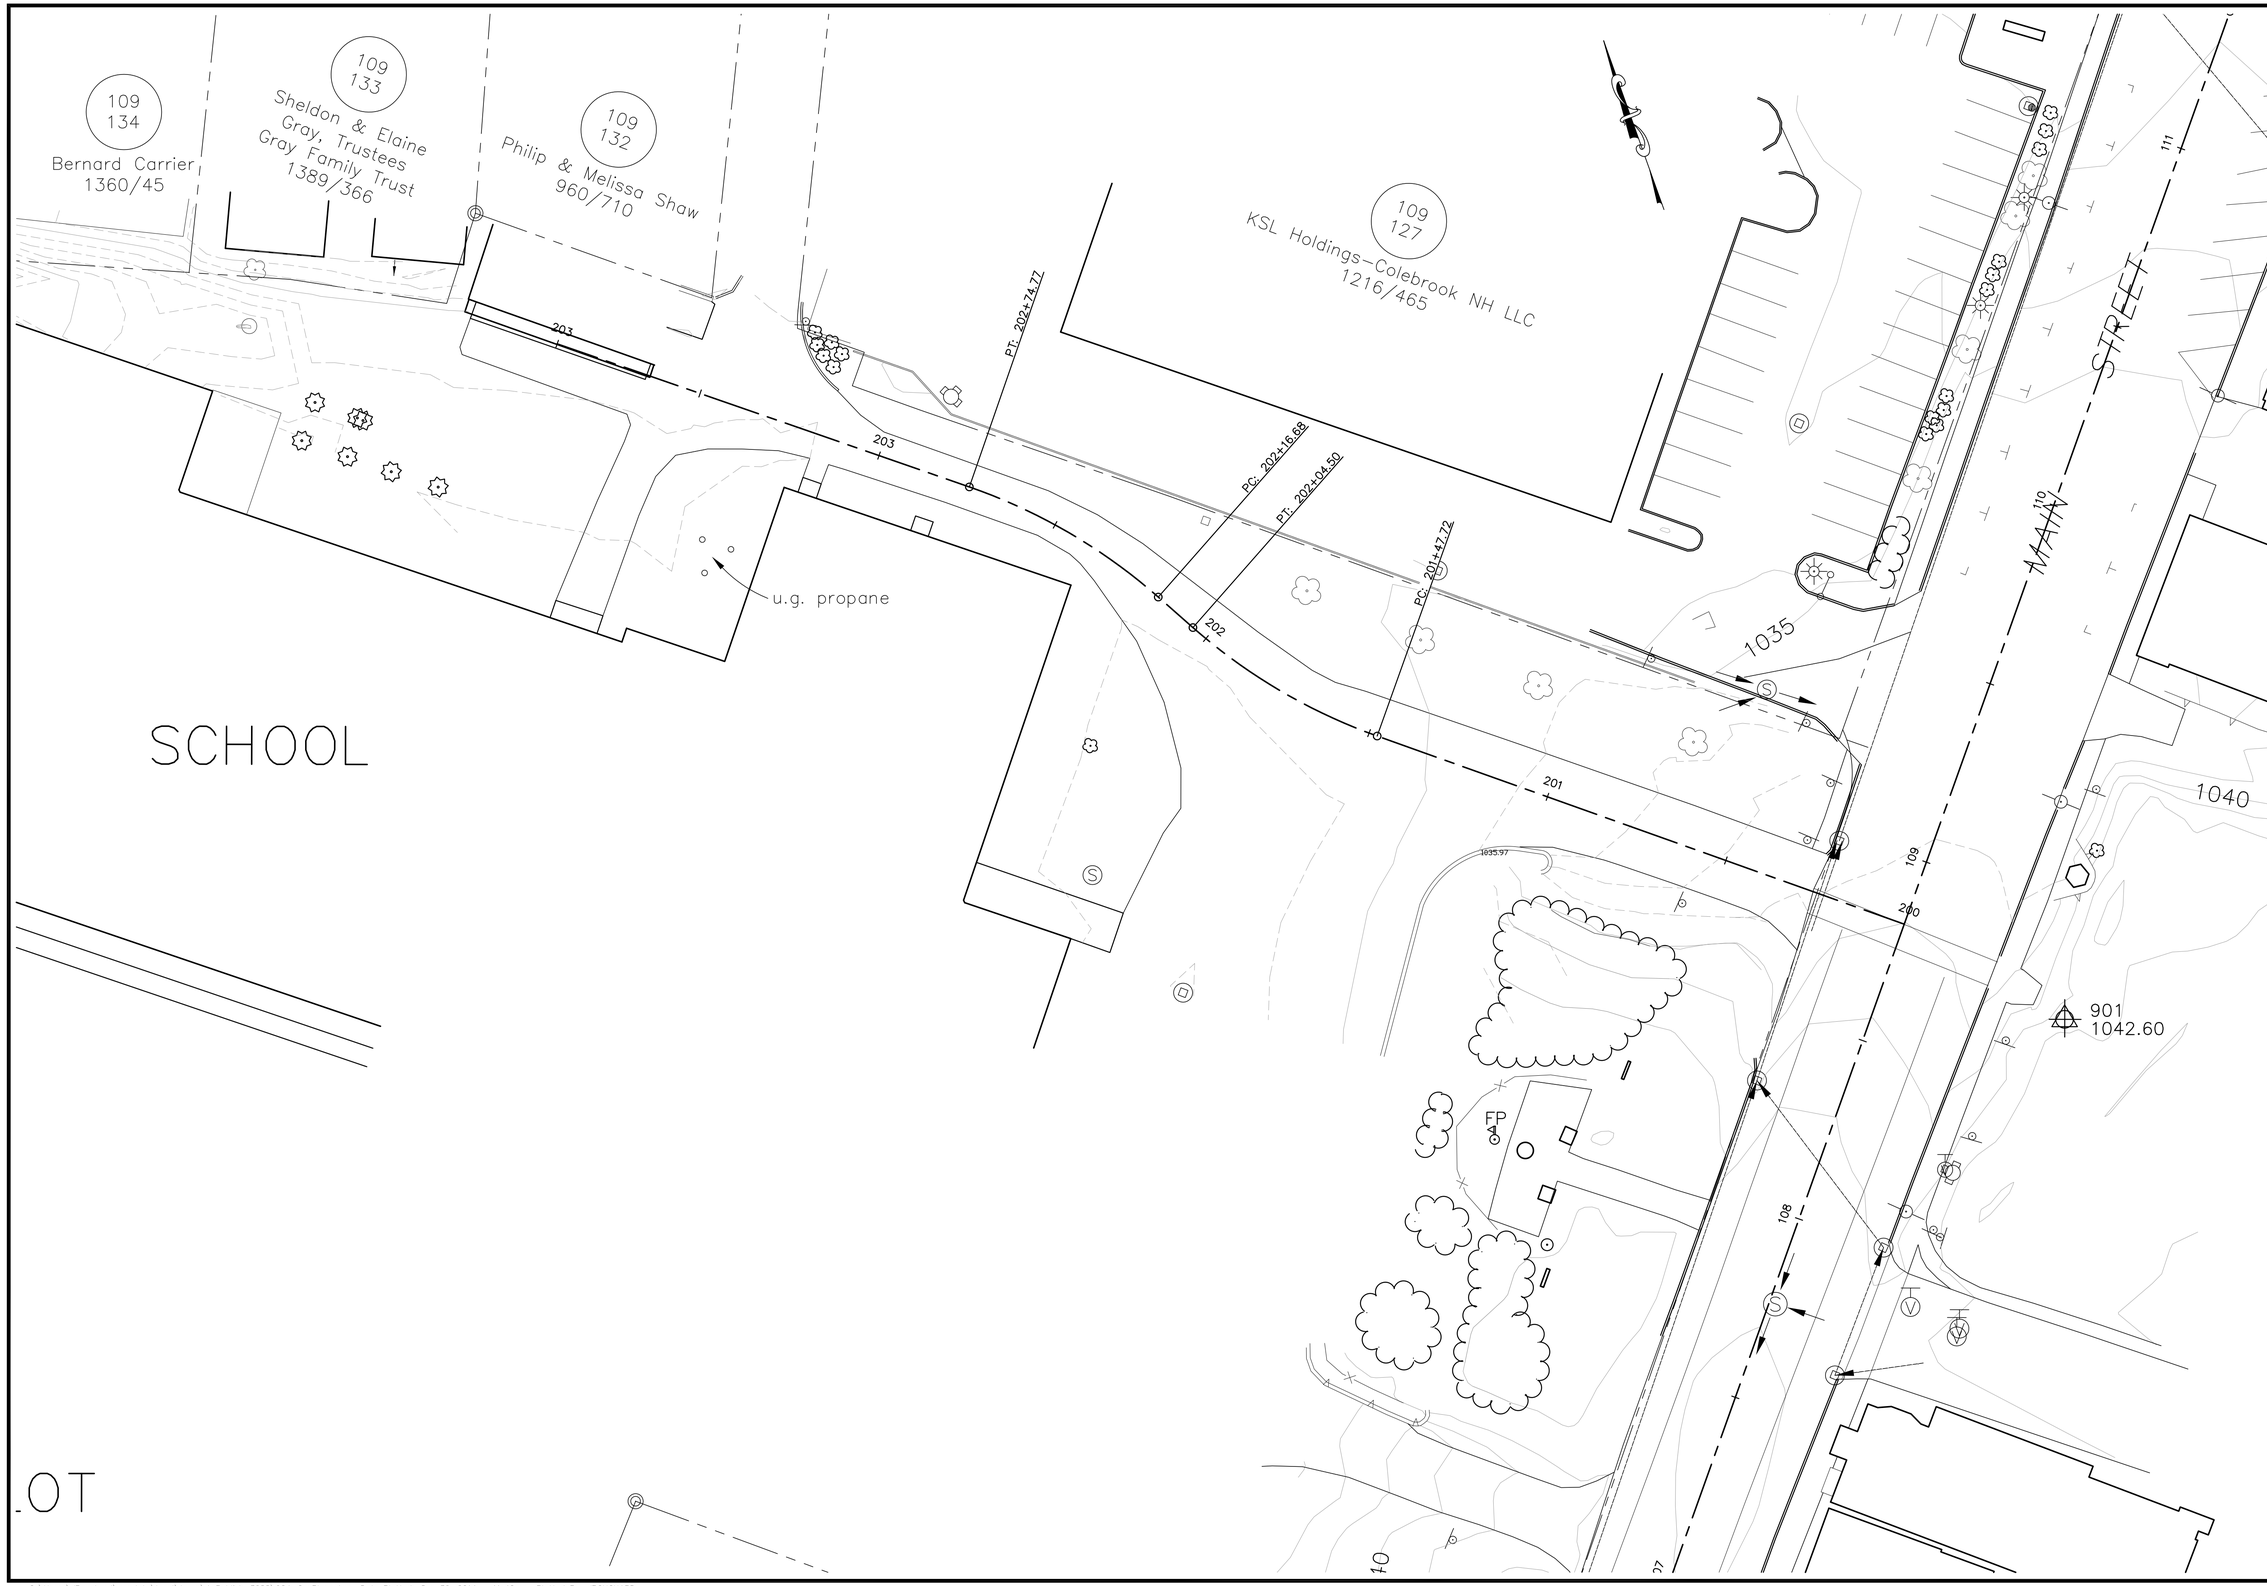

no.	revision	date	by

CMA
ENGINEERS
CIVIL/ENVIRONMENTAL ENGINEERS

35 Bow Street
Portsmouth, NH 03801
603/431-6196

Langer Place
55 So. Commercial Street
Manchester, NH 03101
603/627-0708

10 Free Street
Portland, Maine 04101
207/541-4223

info@cmaengineers.com
www.cmaengineers.com

designed by: JWB/DH
drawn by: JWB/SCK
approved by: WAS

date: October 2014
project no: 901
file name: 924-GenPlans.dwg

scale: 20 0 10 20 (in feet) 1" = 20'

Town of Colebrook, New Hampshire
Department of Public Works

Colebrook Elementary School Safe Routes to School (SRTS)

General Plan
Main Street

drawing no.
G-1

sheet: ---- of --

C:\Users\JBouchard\appdata\local\temp\AcPublish_3688\924-GenPlans.dwg Date Plotted: Sep 30, 2014 – 11:42am Plotted By: JBOUCHARD

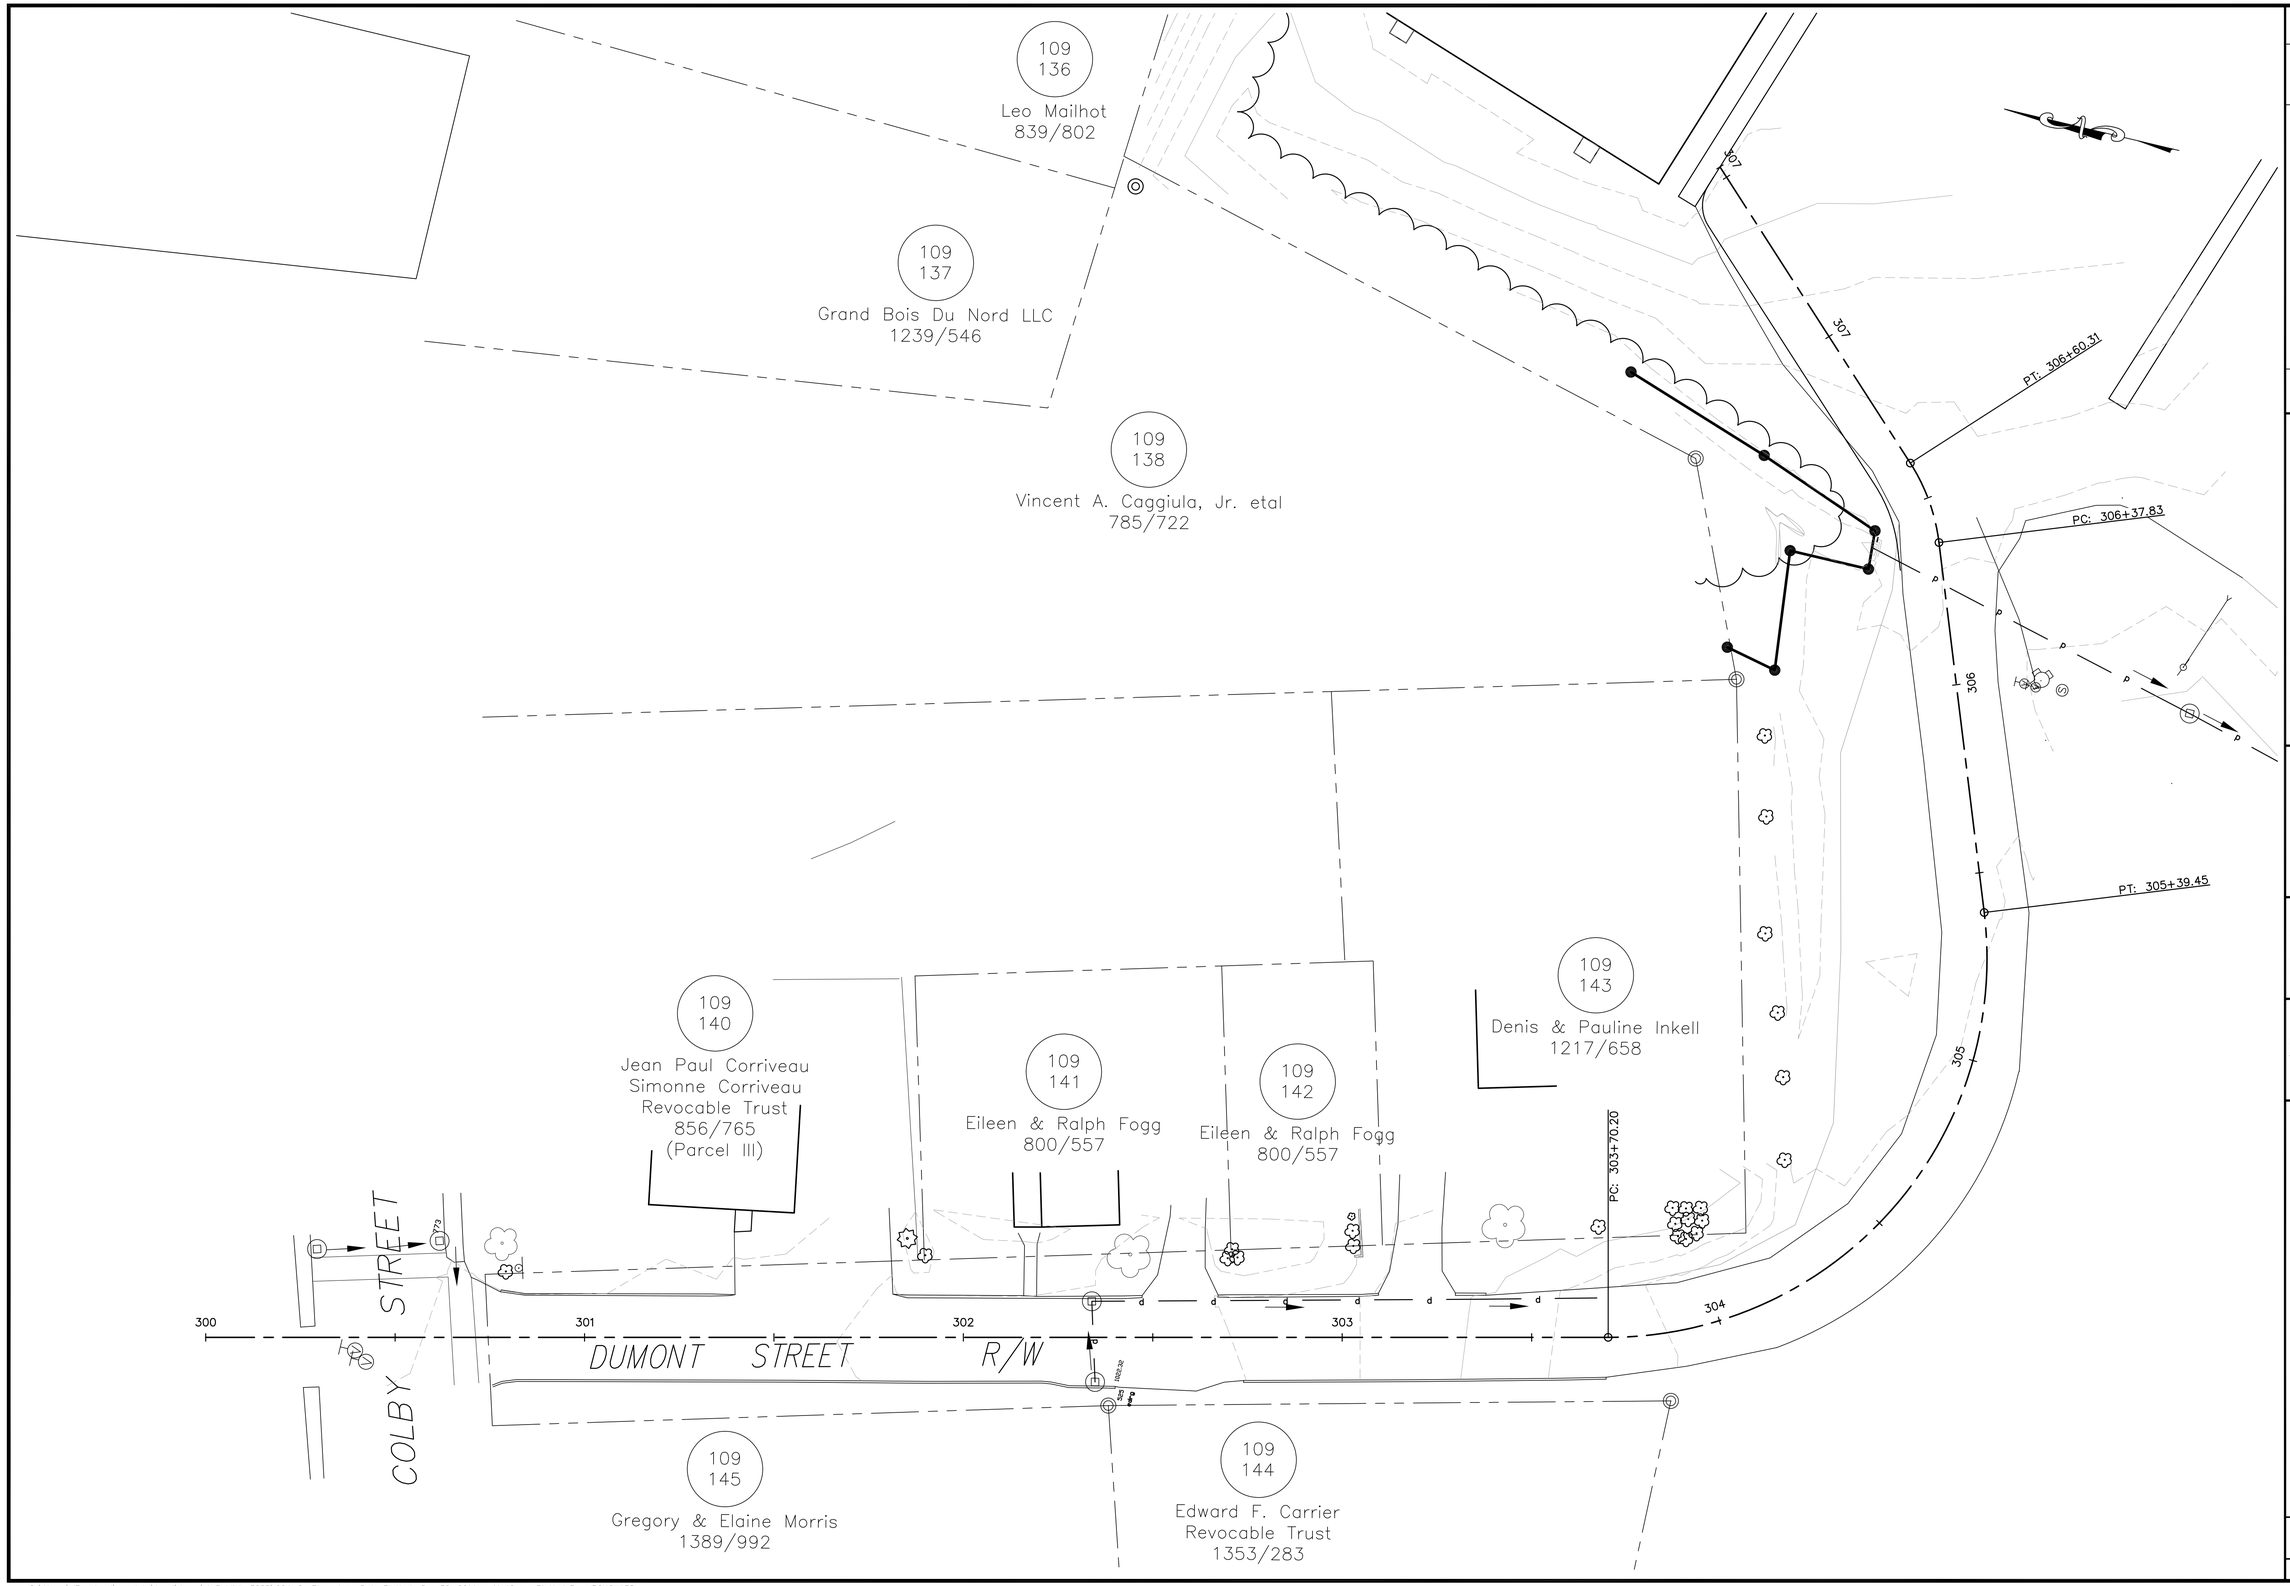

no.	revision	date	by

CMA
ENGINEERS
CIVIL/ENVIRONMENTAL ENGINEERS

35 Bow Street
Portsmouth, NH 03801
603/431-6196

55 So. Commercial Street
Manchester, NH 03101
603/627-0708

Langer Place
10 Free Street
Portland, Maine 04101
207/541-4223

info@cmaengineers.com
www.cmaengineers.com

designed by: JWB/DH
drawn by: JWB/SCK
approved by: WAS
date: October 2014
project no: 901
file name: 924-GenPlans.dwg
scale: (in feet) 1" = 20'

Town of Colebrook, New Hampshire
Department of Public Works

Colebrook Elementary School Safe Routes To School (SRTS)

General Plan
Dumont Street

drawing no.
G-2

sheet: ---- of --

C:\Users\JBouchard\appdata\local\temp\AcPublish_3688\924-GenPlans.dwg Date Plotted: Sep 30, 2014 - 11:42am Plotted By: JBOUCHARD